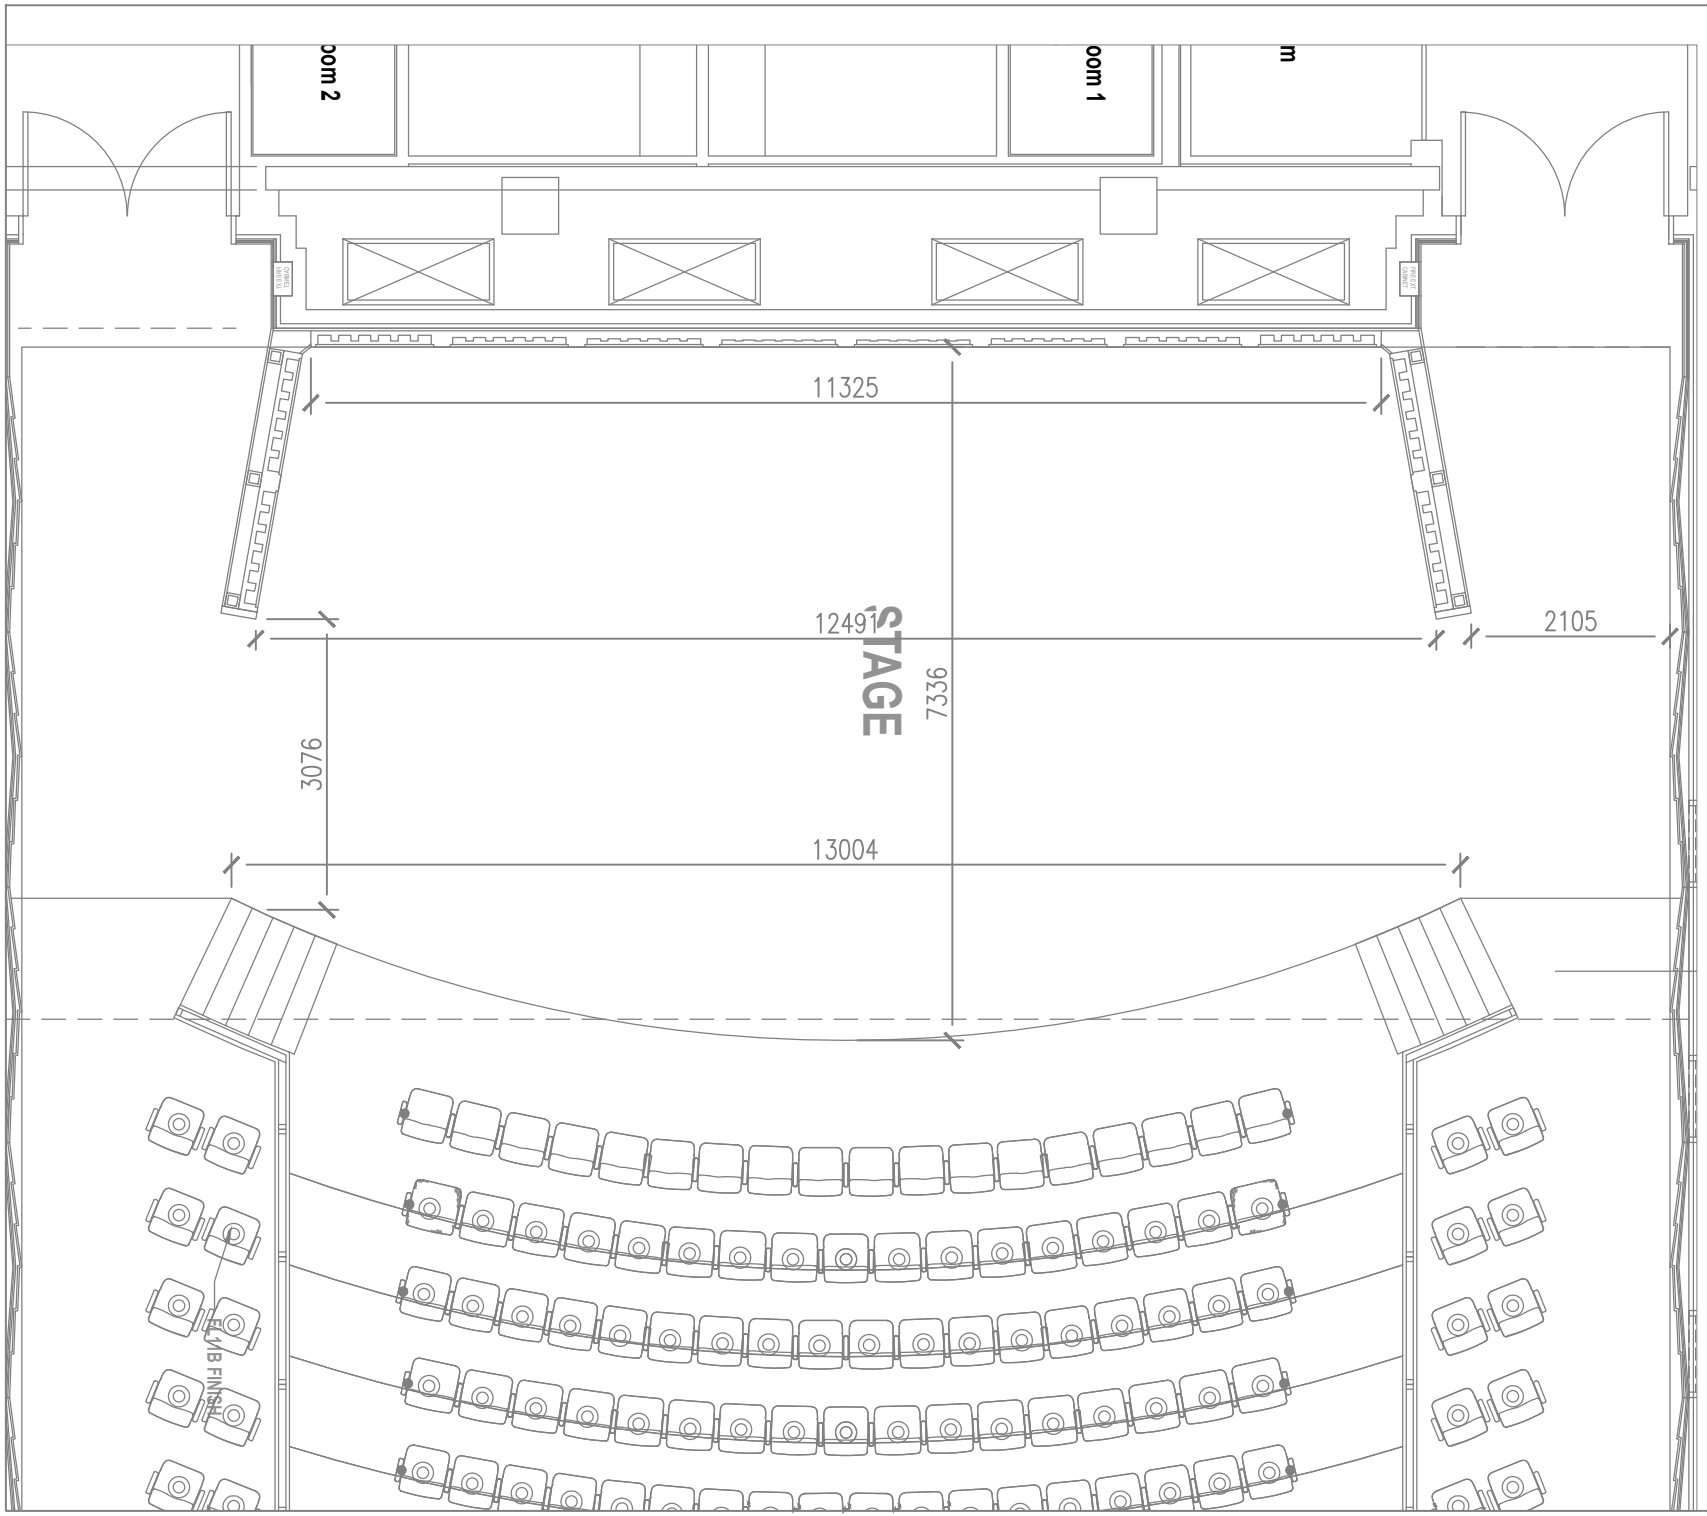

PERFORMANCE HALL

LEGEND	IN STOCK	IN USE
ETC Source 4 spot 10 deg 750w x 240v	04	04
ETC Source 4 spot 14 deg 750w x 240v	04	04
ETC Source 4 Spot 19 deg 750w x 240v	06	06
ETC Source 4 Spot 25 deg 750w x 240v	08	08
ETC Source 4 Spot 36 deg 750w x 240v	08	06
ETC Source 4 Par MCM 575w x 240v	20	14
JB LIGHTING P7 LED BEAM SPOT	10	10
JB LIGHTING A8 LED BEAM WASH	11	11
SHOWLINE LED PAR SL ePAR 180	14	14

DRAWING TITLE:

PERFORMANCE HALL
LIGHTING PLAN
(STAGE LAYOUT)

SCALE:	DRAWING NO:
1 : 80	YNC/PH/001c
DRAWN BY:	**DATE:**
MSHAFEI	10 JANUARY 2016

YaleNUSCollege